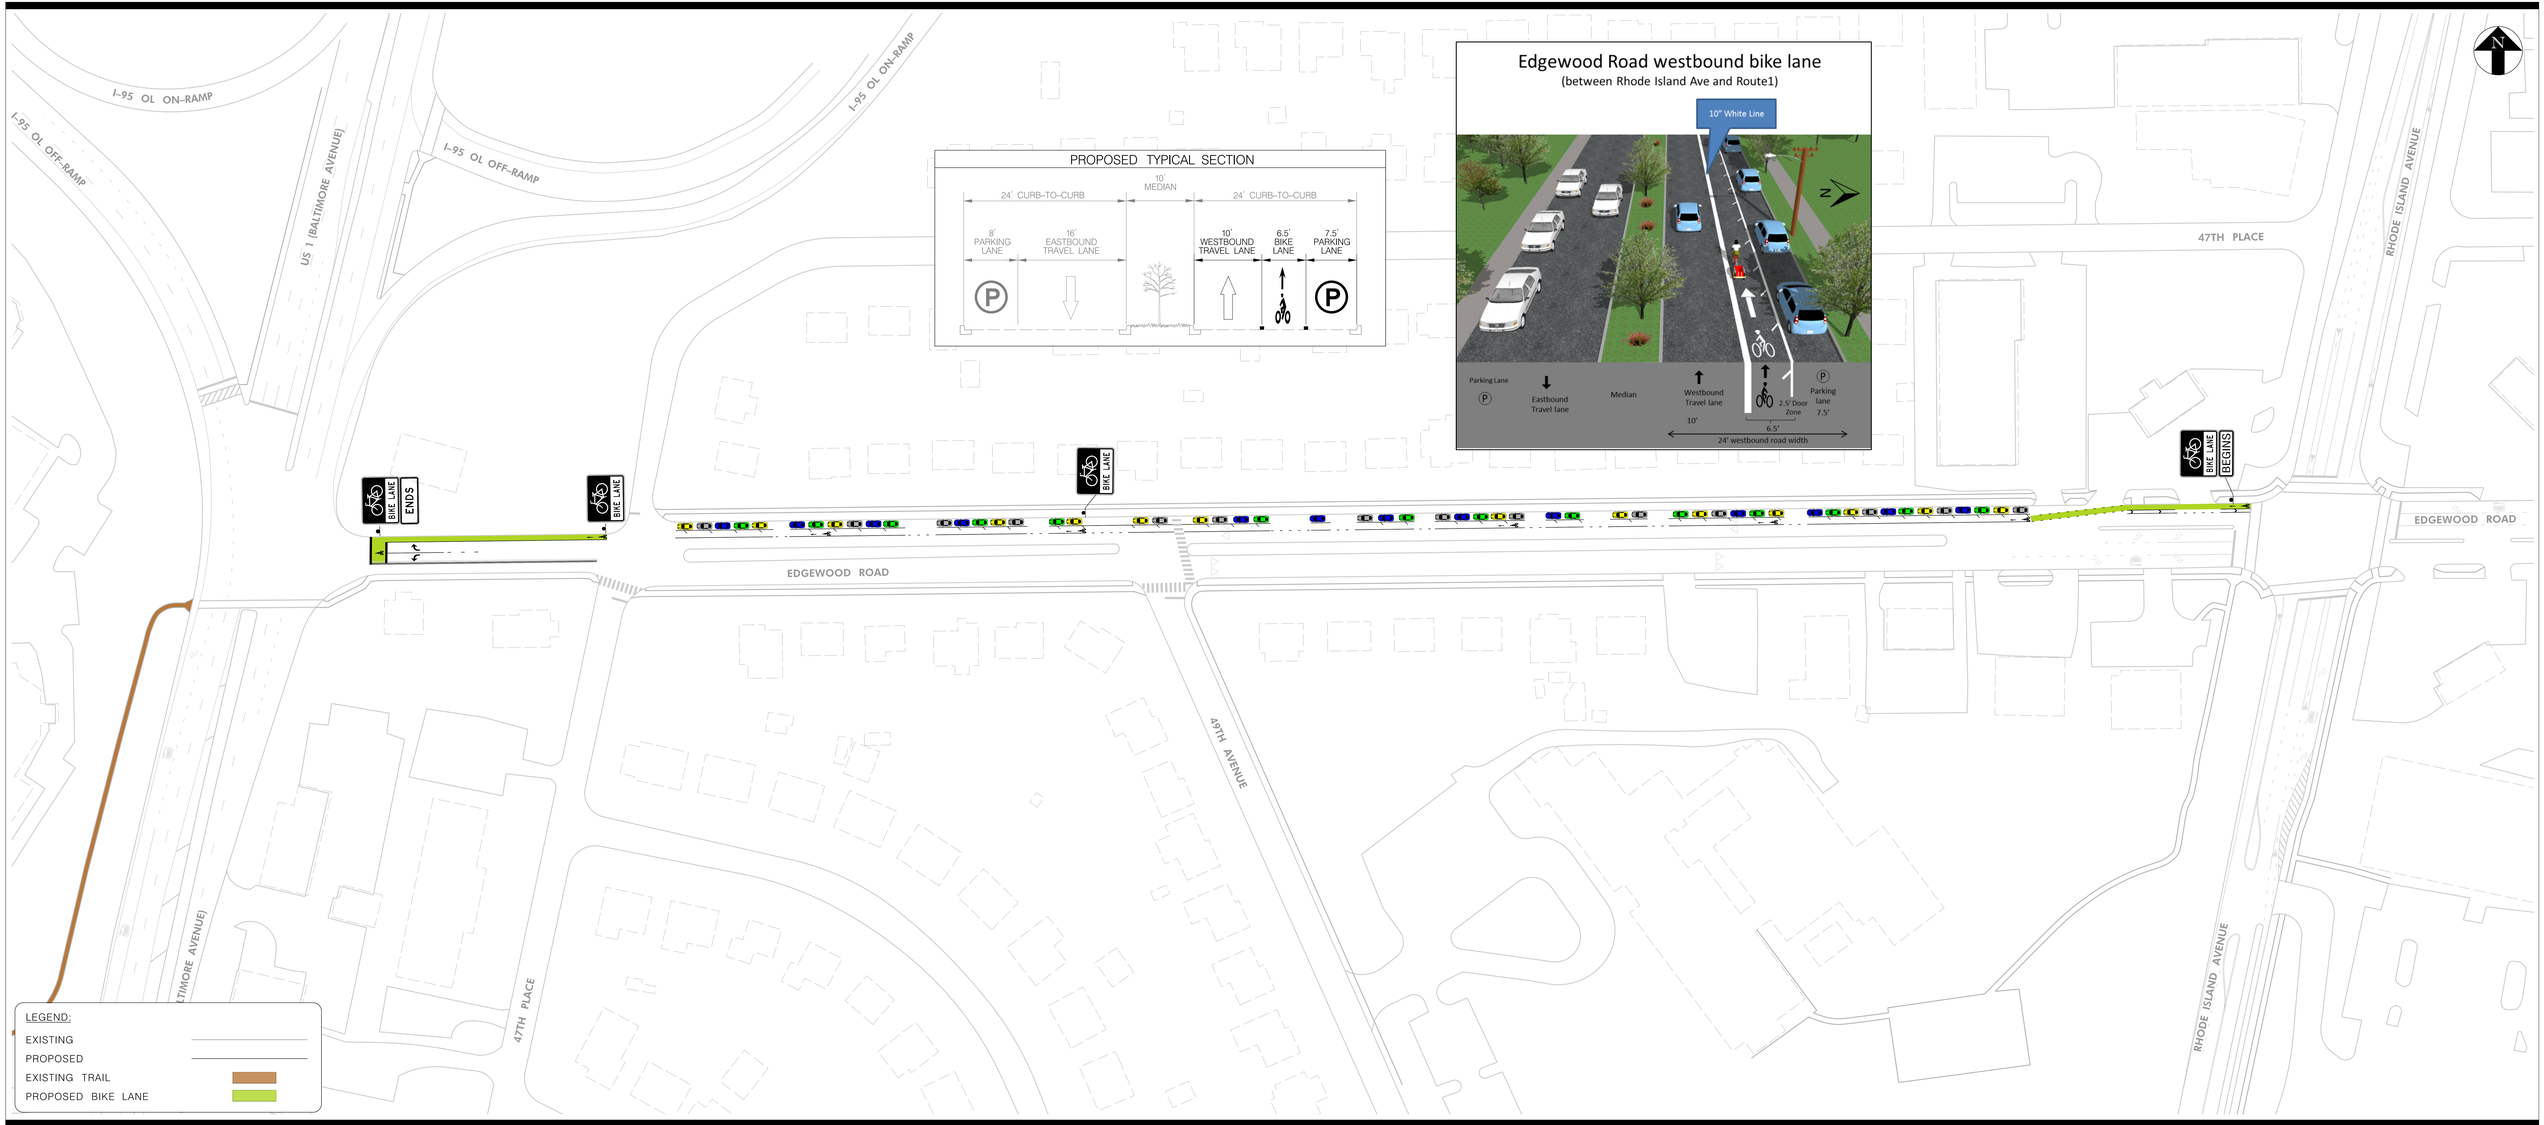

SABRA, WANG & ASSOCIATES, INC.
ENGINEERS • PLANNERS • ANALYSTS

Edgewood Road Design Option

SCALE: 1" = 30'

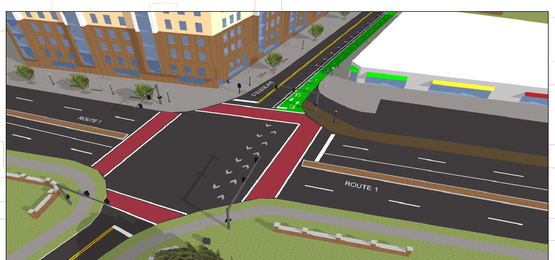

LEGEND:
EXISTING
PROPOSED
EXISTING TRAIL
EXISTING CONCRETE SIDEWALK
PROPOSED BIKE LANE

SABRA, WANG & ASSOCIATES, INC.
ENGINEERS • PLANNERS • ANALYSTS

College Avenue Design Option

BIKE LANE ENDS

BIKE LANE

BIKE LANE

BIKE LANE

BIKE LANE BEGINS

BIKE LANE

BIKE LANE

BIKE LANE

BIKE LANE

PROPOSED: SECTION C (BERWYN HOUSE RD)

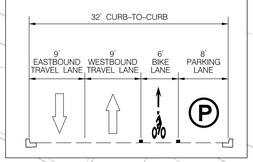

PROPOSED: SECTION B (BERWYN HOUSE RD)

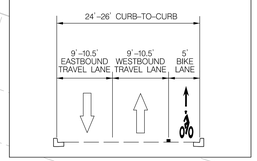

PROPOSED: SECTION A (LAKELAND RD)

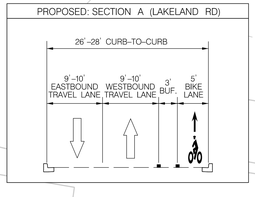

LEGEND:

- EXISTING
- PROPOSED
- EXISTING TRAIL
- EXISTING CONCRETE SIDEWALK
- PROPOSED BIKE LANE

SABRA, WANG & ASSOCIATES, INC.
ENGINEERS • PLANNERS • ANALYSTS

Lakeland Road /Berwyn House Road Bike Lane Couplet

SCALE: 1" = 40'

GREENBELT ROAD

BRANCHVILLE ROAD

MD 193 (UNIVERSITY BLVD)

49TH AVENUE

SHORTEN LEFT-TURN LANE
WITH MEDIAN AND REFUGE

NO TURN ON RED

TRAIL CONNECTION

BIKE LANE

BLACKFOOT ROAD

RHODE ISLAND AVENUE

RHODE ISLAND AVENUE

REPLACE LEFT-TURN LANE
WITH MEDIAN AND REFUGE

GREENBELT ROAD

MD 193 (UNIVERSITY BLVD)

BRANCHVILLE ROAD

APACHE STREET

BLACKFOOT PLACE

LEGEND:

EXISTING

PROPOSED

EXISTING TRAIL

PROPOSED BIKE LANE

EXISTING TYPICAL SECTION: RHODE ISLAND AVE

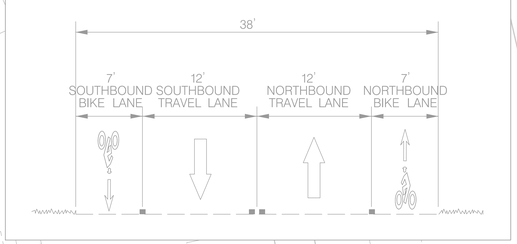

PROPOSED TYPICAL SECTION: RHODE ISLAND AVE

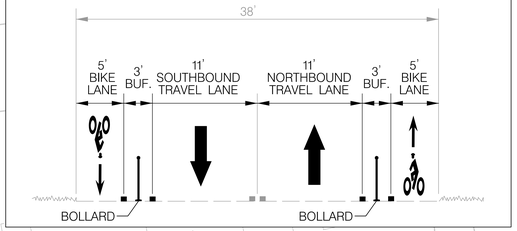

SABRA, WANG & ASSOCIATES, INC.
ENGINEERS • PLANNERS • ANALYSTS

MD 193 (University Blvd)/Rhode Island Avenue Improvements Option

30' 0 30' 60'
SCALE: 1" = 30'