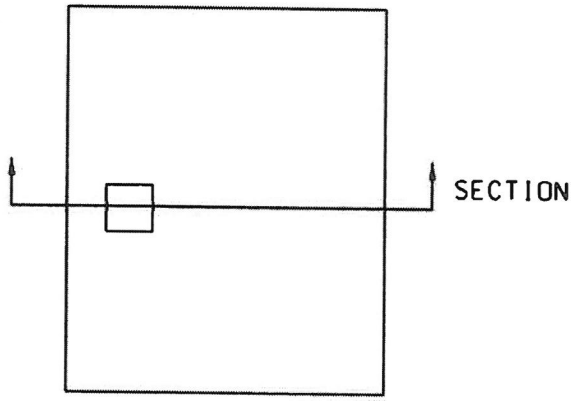

PLAN VIEW
NTS

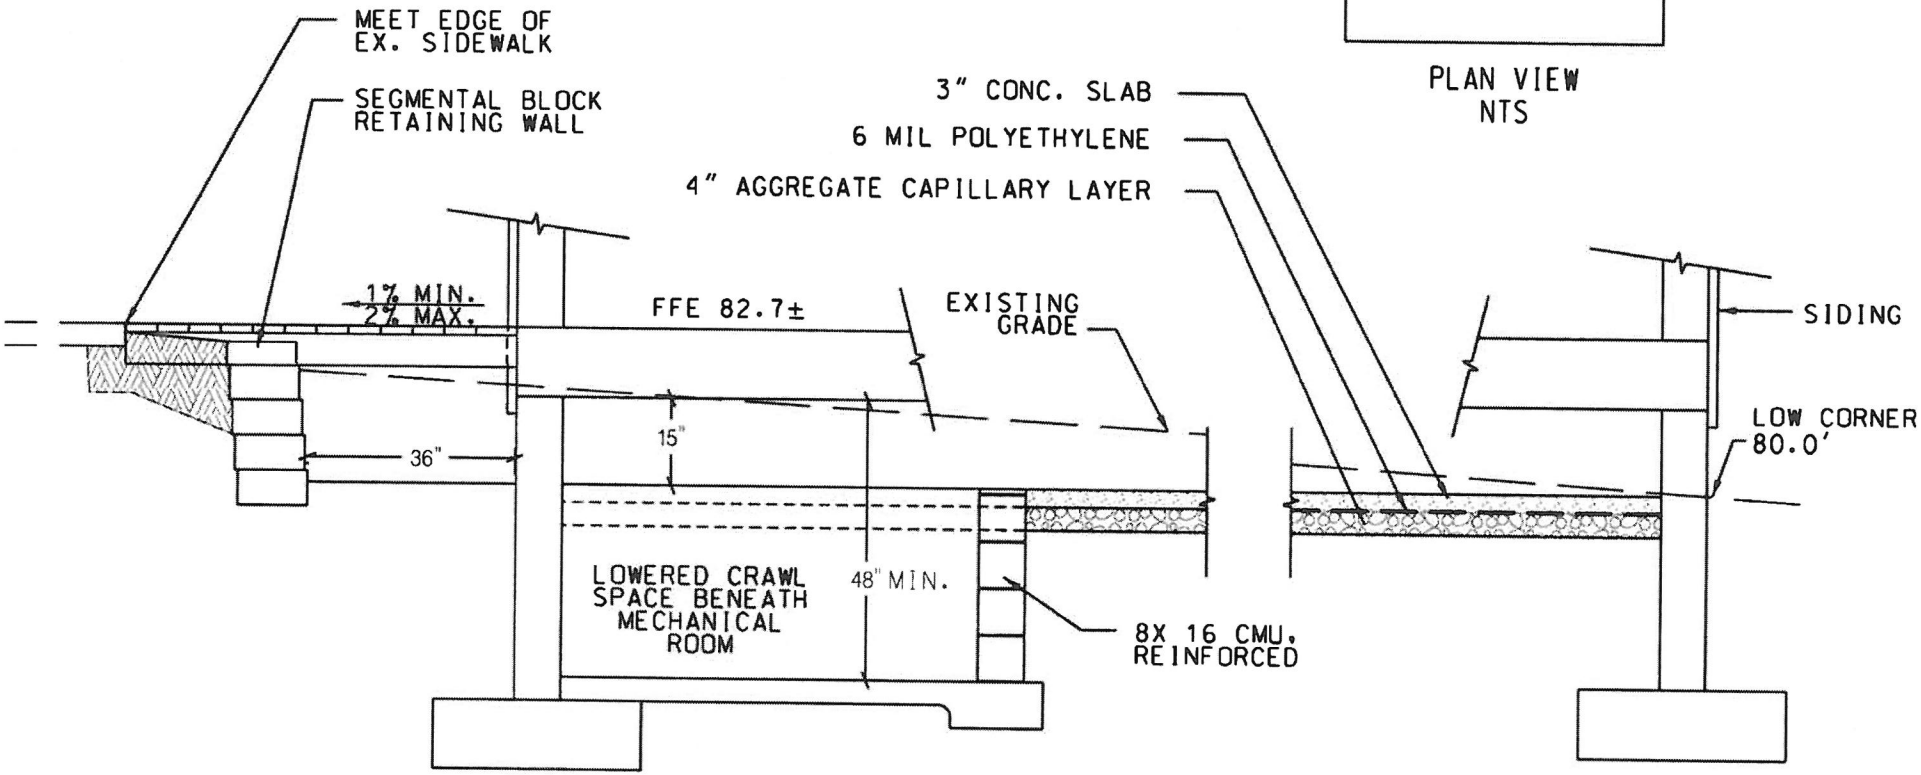

FOUNDATION SECTION
NTS